PLOT DATE: 06/02/06 FILE NAME: 05091-GA-060206.dwg

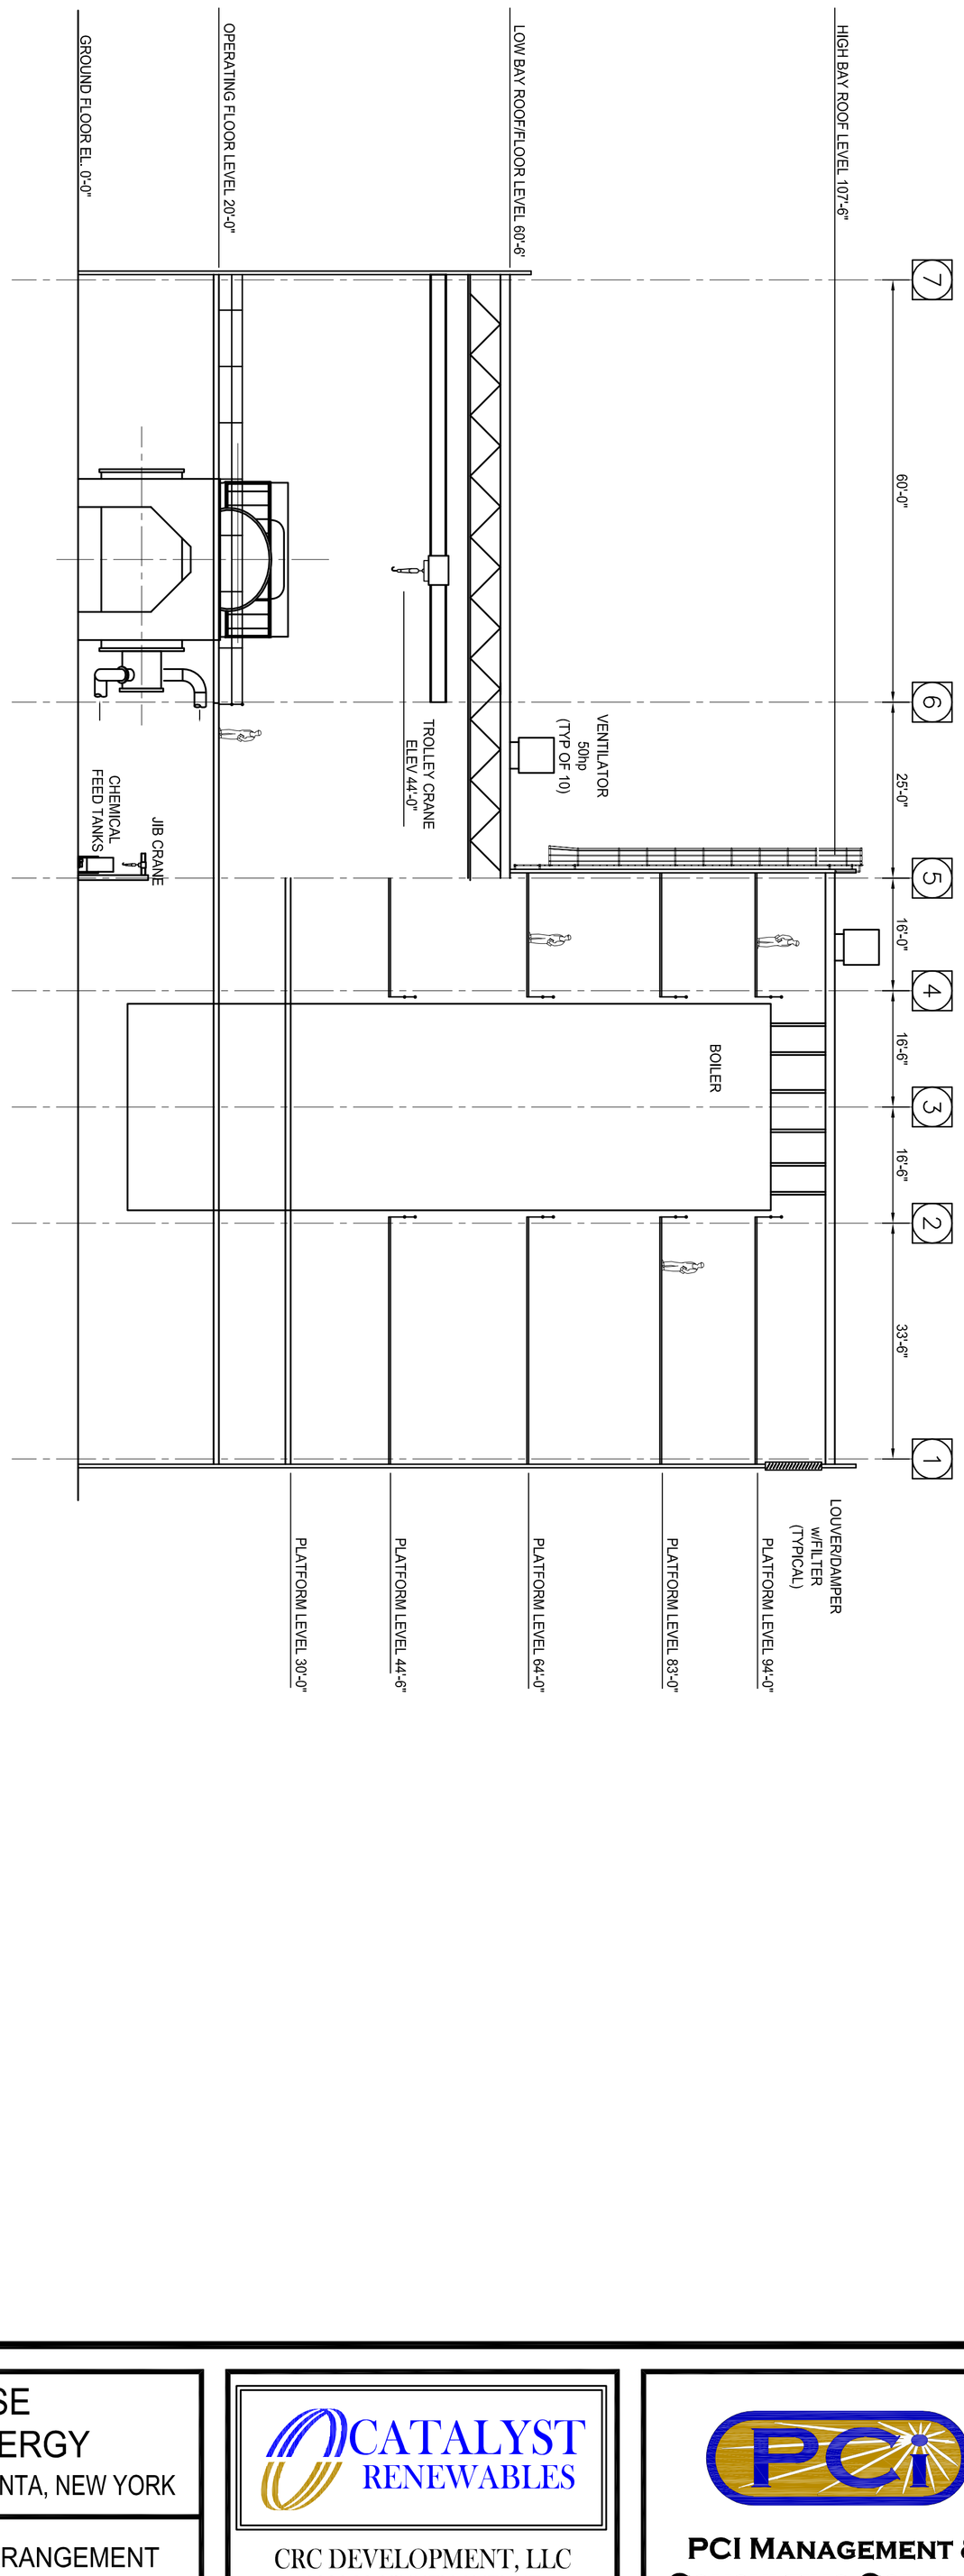

THRU BOILER BUILDING
SECTION
1"=15'-0"

C
G-02

0
15'
30'

INITIALS		DATE
DESIGN:	BLJ	10/31/05
DRAWN:	BLJ	10/31/05
CHK'D:		
APPR'D:		
SCALE: AS NOTED		

DRAWING NO.	REV.
05091-G-05	D

ROUNDHOUSE RENEWABLE ENERGY

UNDER DEVELOPMENT IN ONEONTA, NEW YORK

CONCEPTUAL GENERAL ARRANGEMENT
BOILER HOUSE
SECTION C - THRU BOILER BUILDING

CATALYST RENEWABLES

CRC DEVELOPMENT, LLC
2602 McKINNEY AVENUE
SUITE 200
DALLAS, TEXAS 75204

PCI MANAGEMENT & CONSULTING COMPANY
SCHAUMBURG, IL

REV	DESCRIPTION	DATE
D	PER CLIENT COMMENTS	02/10/06
C	NEW EQUIPMENT	02/07/06
B	GENERAL UPDATES	11/14/05
A	CONCEPTUAL DESIGN	11/04/05